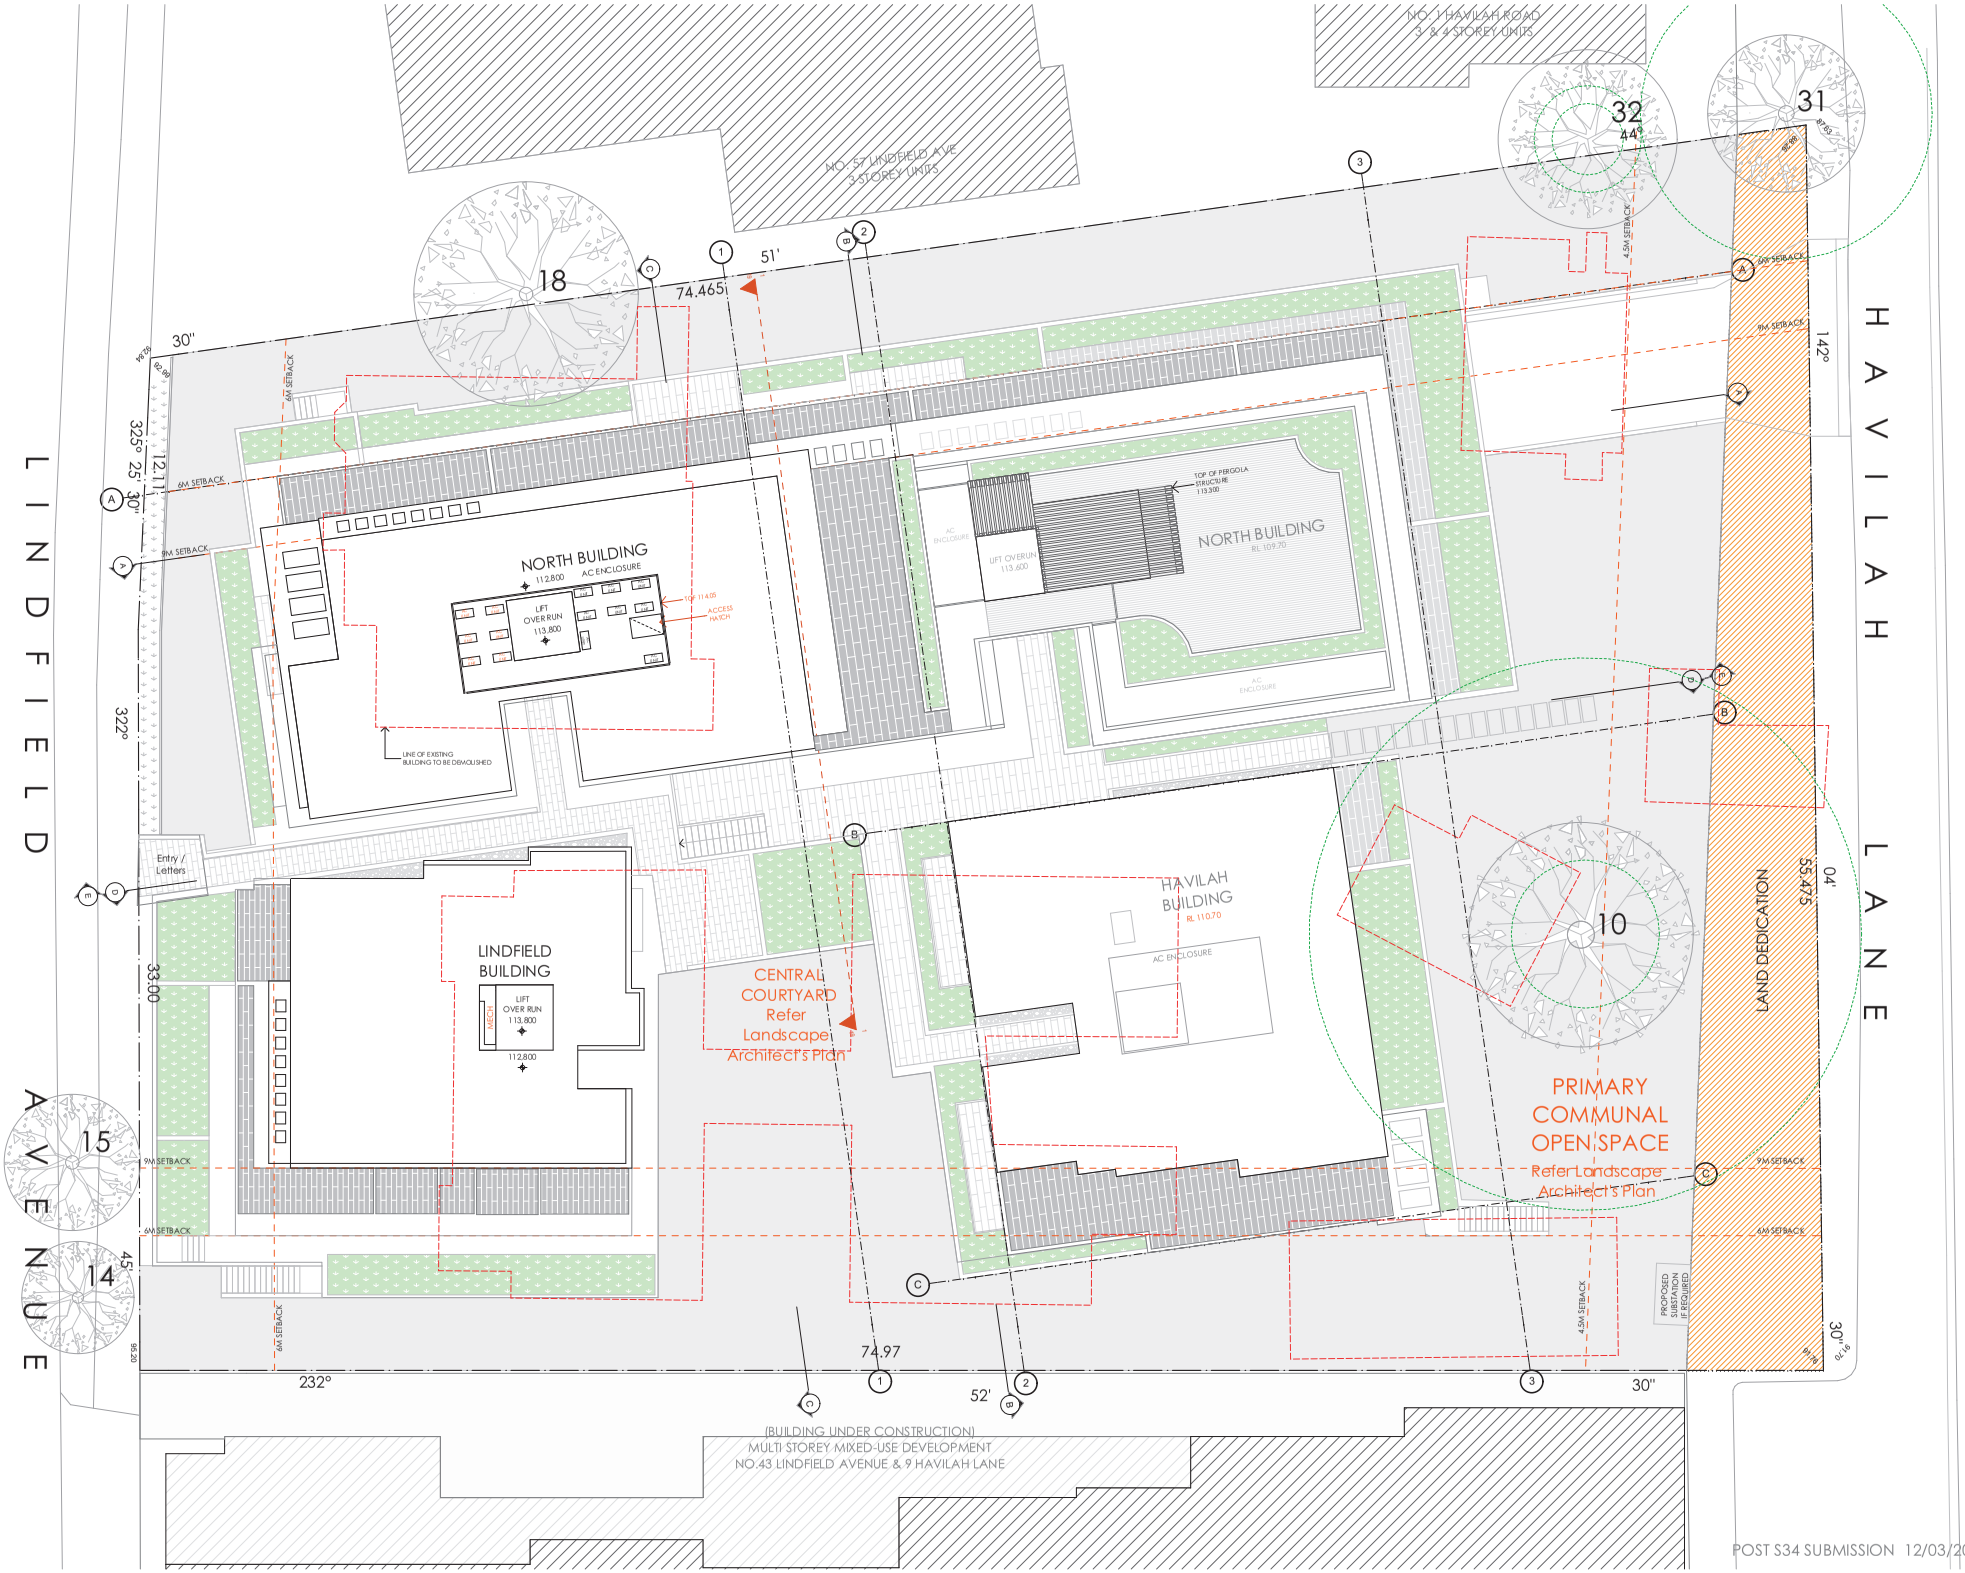

NOTES :

FIGURED DIMENSIONS ARE TO BE TAKEN IN PREFERENCE TO SCALED DIMENSIONS.

THE CONTRACTOR IS TO CHECK AND VERIFY FIGURED DIMENSIONS PRIOR TO ANY COMMENCEMENT OF WORK ON SITE.

THIS DRAWING IS **COPYRIGHT** AND SHALL REMAIN THE PROPERTY OF **WOLSKI COPPIN ARCHITECTURE**

REVISIONS :

DATE	REV	DESCRIPTION
28.04.17	-	DA SUBMISSION
14.09.17	A	S34 REVISIONS
27.11.17	B	POST S34 REVISIONS

LEGEND:

AC	AIR CONDITIONING
AFG	ALUMINIUM FRAMED GLAZING
AH	ACCESS HATCH
ALS	ALUMINIUM LOUVRE SCREEN
B	BOLLARD
BH	BULKHEAD
CPT	CARPET
CT	CERAMIC TILE
FC	FEATURE CLADDING
FHR	FIRE HOSE REEL
GB	GLAZED BALUSTRADE
GCW	GLAZED CURTAIN WALL
H	HYDRAULIC RISER
HR	HANDRAIL (METAL)
LHG	LIVEABLE HOUSING GUIDE
MDF	MAIN DISTRIBUTION FRAME ROOM
NTR	NON TRAFFICABLE ROOF
PAFW	POST ADAPTABLE FLOOR WASTE
PL	PLANTER
PLR	PLANTER (RAISED)
RF	RENDERED FINISH
RP	RANDOM PEBBLE
S	STORAGE
SF	STONE FINISH
SFM	SPLIT FACE MASONRY FENCE
SMR	SHEET METAL ROOFING
SW	STORM WATER PIT
TSF	TIMBER-LOOK SCREEN FENCE
TOF	TOP OF FENCE
TOW	TOP OF WALL
U/S	UNDERSIDE
WC	SANITARY FACILITIES

AMENDMENTS TO DRAWINGS IN RESPONSE TO STATEMENT OF FACTS AND CONTENTIONS

xyz

ARCHITECT:

WOLSKI . COPPIN
ARCHITECTURE
LEVEL 1, 307 MILITARY ROAD
T: 9953 8677
DAVID WOLSKI
M:0414 NSW 2088
E: info@wolskicoppin.com.au
NSW ARB No. 5287

PROJECT TITLE:

RESIDENTIAL FLAT BUILDING

PROJECT ADDRESS:

51 - 55A Lindfield Avenue
LINDFIELD

CLIENT:

LINDFIELD PTY LTD

DRAWING TITLE:

ROOF / SITE PLAN

PROJECT No:	DRAWING No:
21617	10
REVISION:	NORTH POINT:
B	
SCALE:	PLOT DATE:
1:100@ B1 1: 250 @ A3	12/03/2018

J:\Project\2016\21617 55 Lindfield Ave, Lindfield\1 Arch\CAD\Current A1 (B)\55 Lindfield Ave Lindfield POST S34 SUBMISSION (Access Provisions 2).pln

POST S34 SUBMISSION 12/03/2018