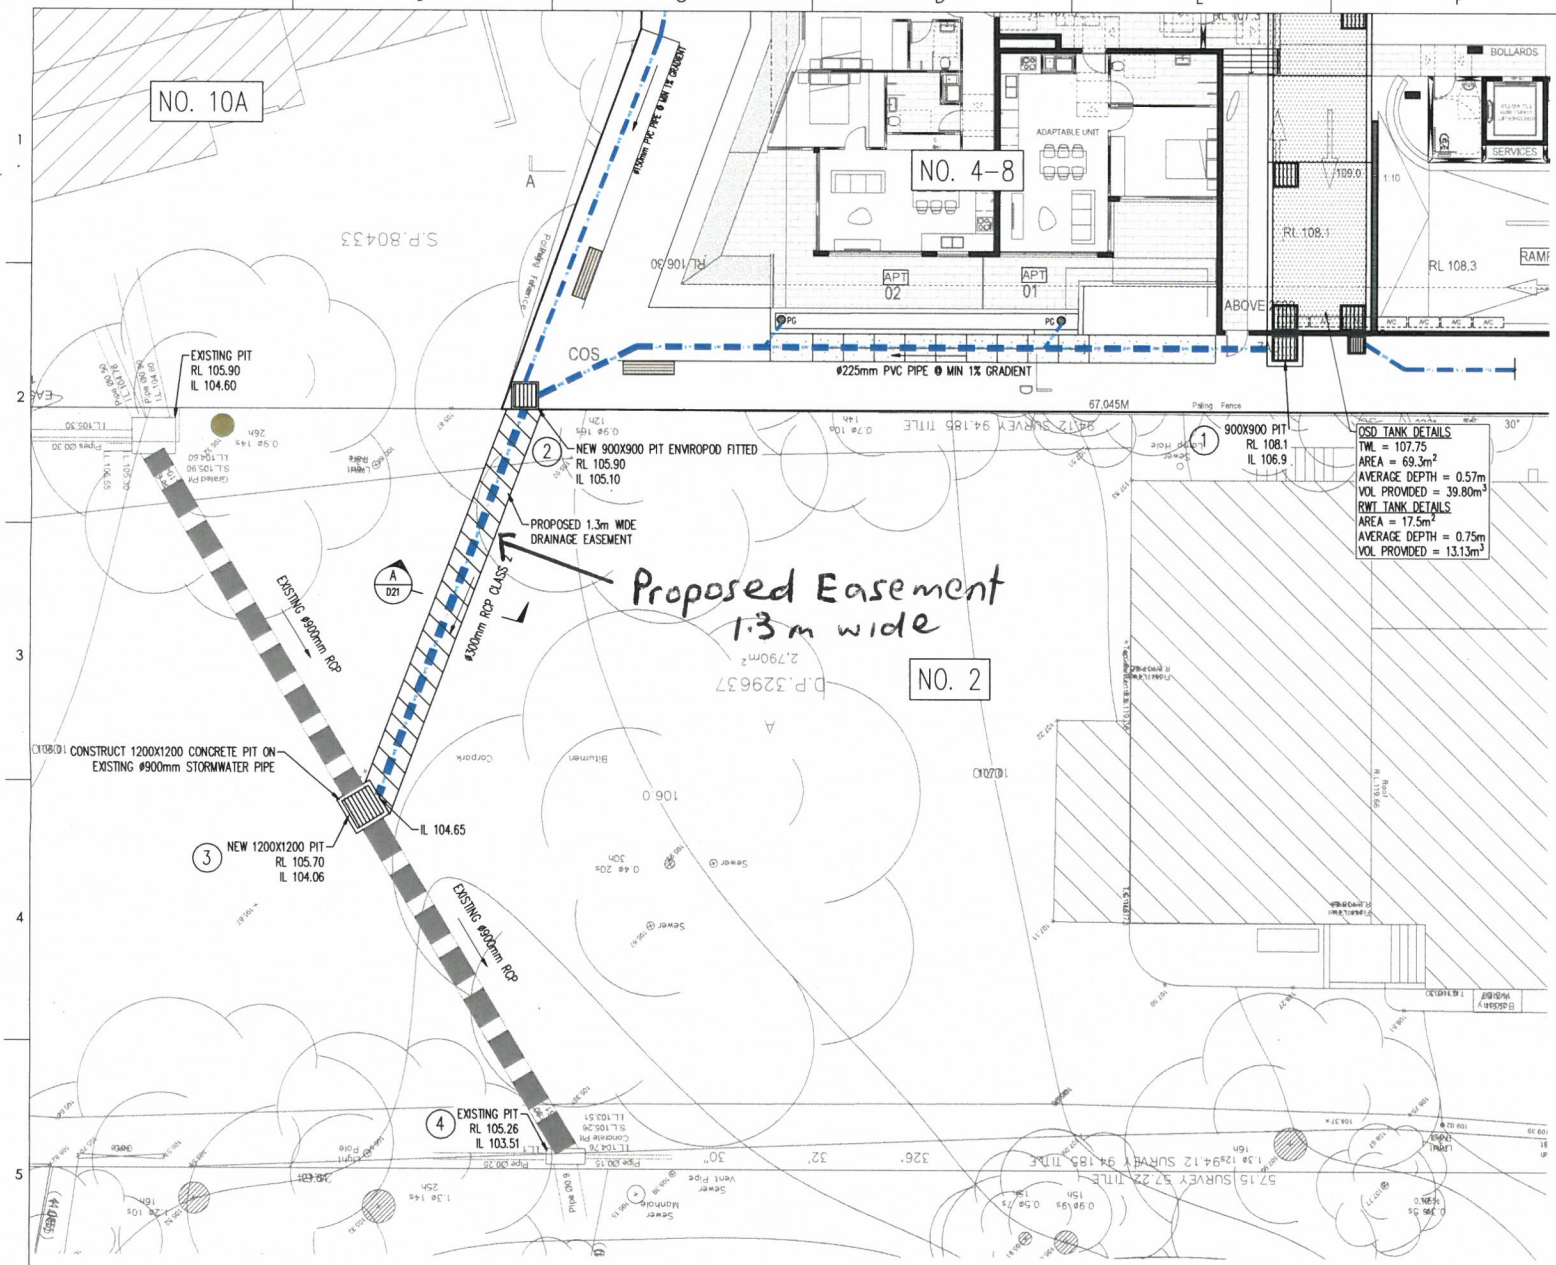

EXTERNAL STORMWATER DRAINAGE PLAN
SCALE 1:100

No.	Description	Date	Issued by	Checked by
A	ISSUED FOR C.C.	01.08.18	T.M.	T.E.

SCALE BARS 1:20 1:50 1:100 1:200

CLIENT: CATYLIS PROPERTIES

ARCHITECT: ALEKSANDAR DESIGN GROUP

SMART STRUCTURES AUSTRALIA
SUIT 2.04, L2, BLDG 3,
35 WATERLOO RD., MACQUARIE PARK, NSW, 2113
info@smartstructs.com.au | www.smartstructs.com.au

DRAWING TITLE: EXTERNAL STORMWATER DRAINAGE PLAN

PROJECT: 4-8 MARIAN ST, KILLARA, NSW

SHEET NO.	REV.	SCALE @ A1	NORTH	PROJECT NO.
D20	A	AS SHOWN		180156
DESIGNED: T.M.	DRAWN: T.M.	AUTHORISED: K.E.		PROJECT START DATE: 11-07-2018