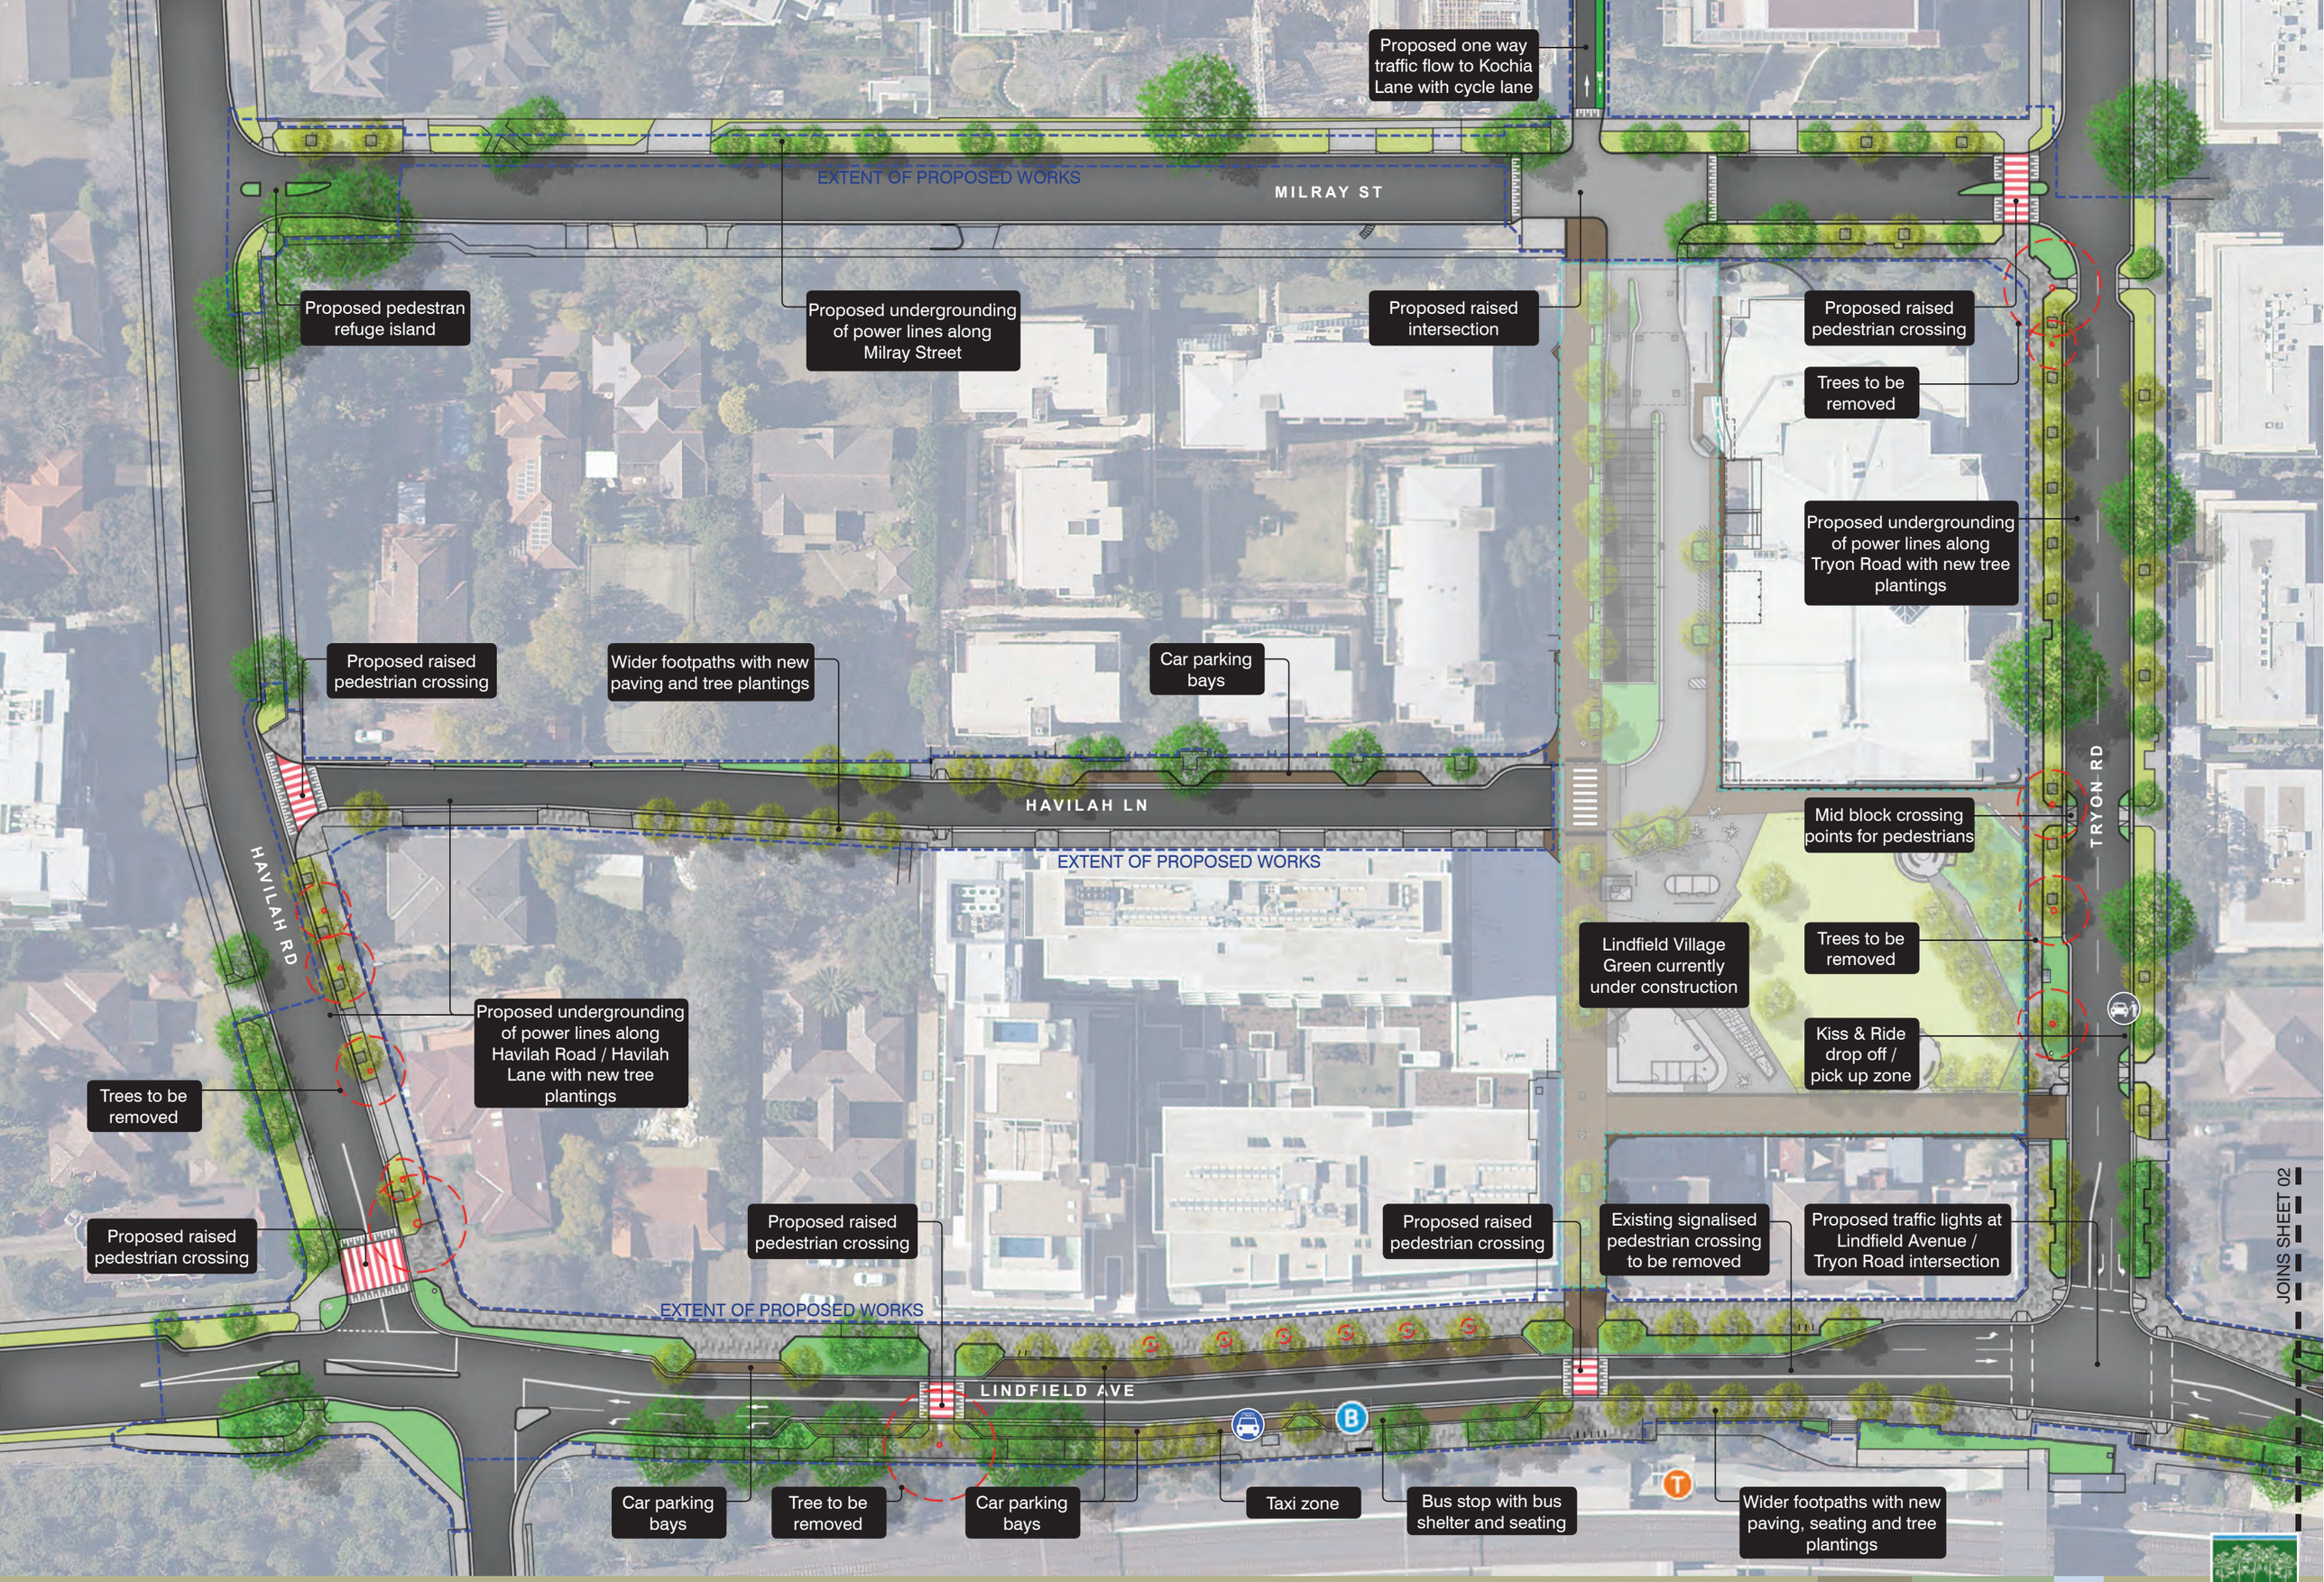

LINDFIELD STREETSCAPE UPGRADES - CONCEPT PLAN (SHEET 01)

1:800 @ A3

0 10 20m

REV B
DEC 2020

Ku·ring·gai Council

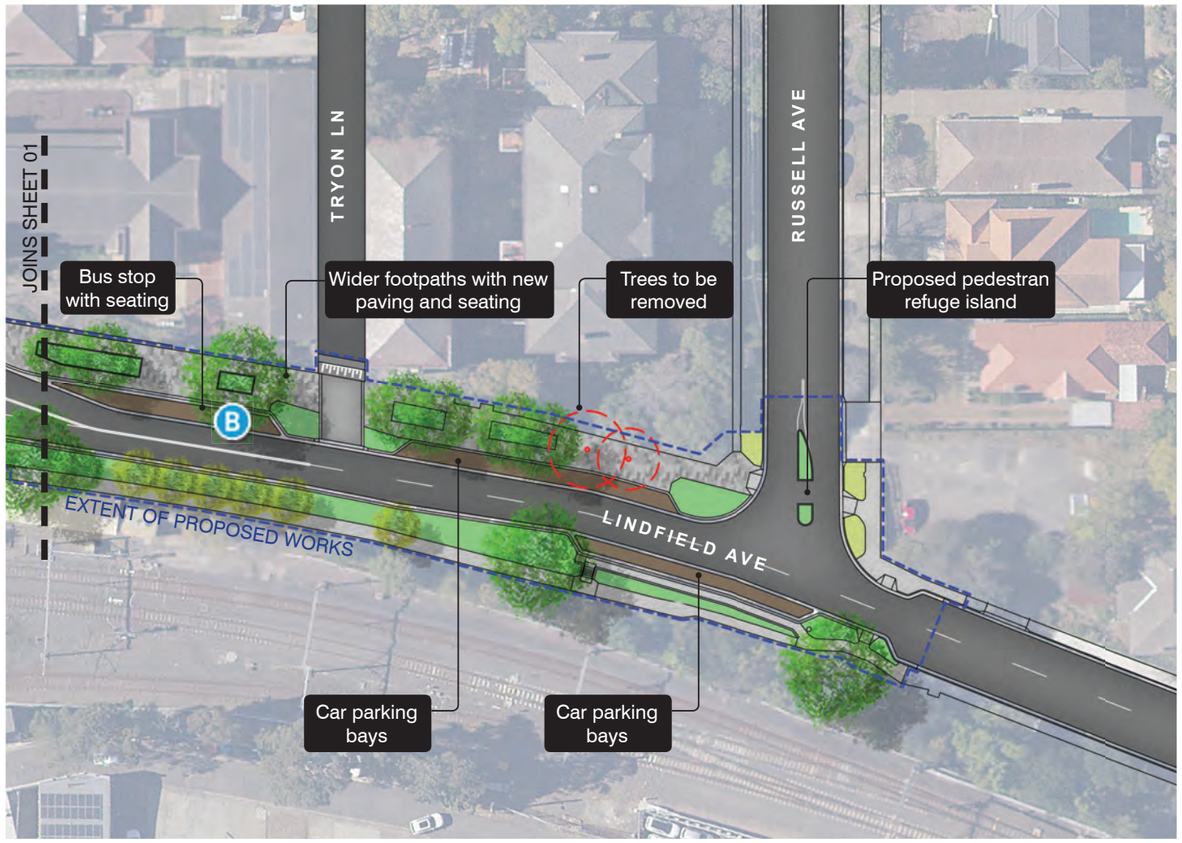

PROPOSED WORKS TO LINDFIELD AVENUE

PROPOSED WORKS TO TRYON ROAD / MILRAY STREET

LINDFIELD STREETSCAPE UPGRADES - CONCEPT PLAN (SHEET 02)

1:800 @ A3

0 10 20m

REV B

DEC 2020

Ku·ring·gai Council